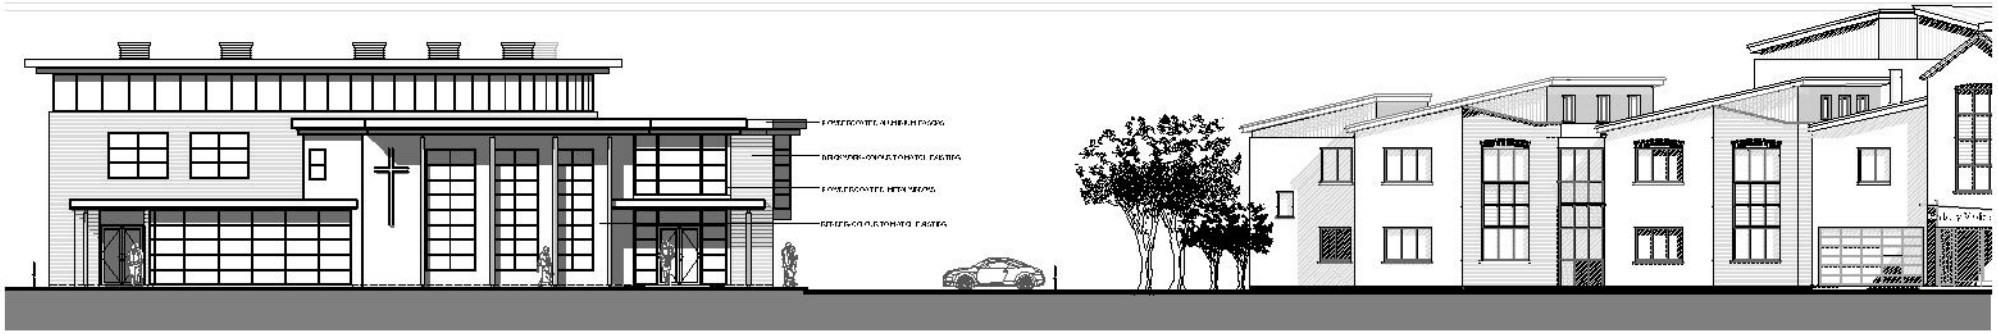

PROPOSED NORTH ELEVATION

PROPOSED WEST ELEVATION

Date	Date	Ref

The Studio Tilhurst Binsted Berkshire RG10 1EH
Telephone 01344 860448 Facsimile 01344 860447
mail@alanwoodden.co.uk

PROPOSED ELEVATIONS

PROPOSED CHURCH BUILDING
DANBURY MISSION
MALDON ROAD
DANBURY

SCALE @ A1/A3	MAY 2006	DH

583/125