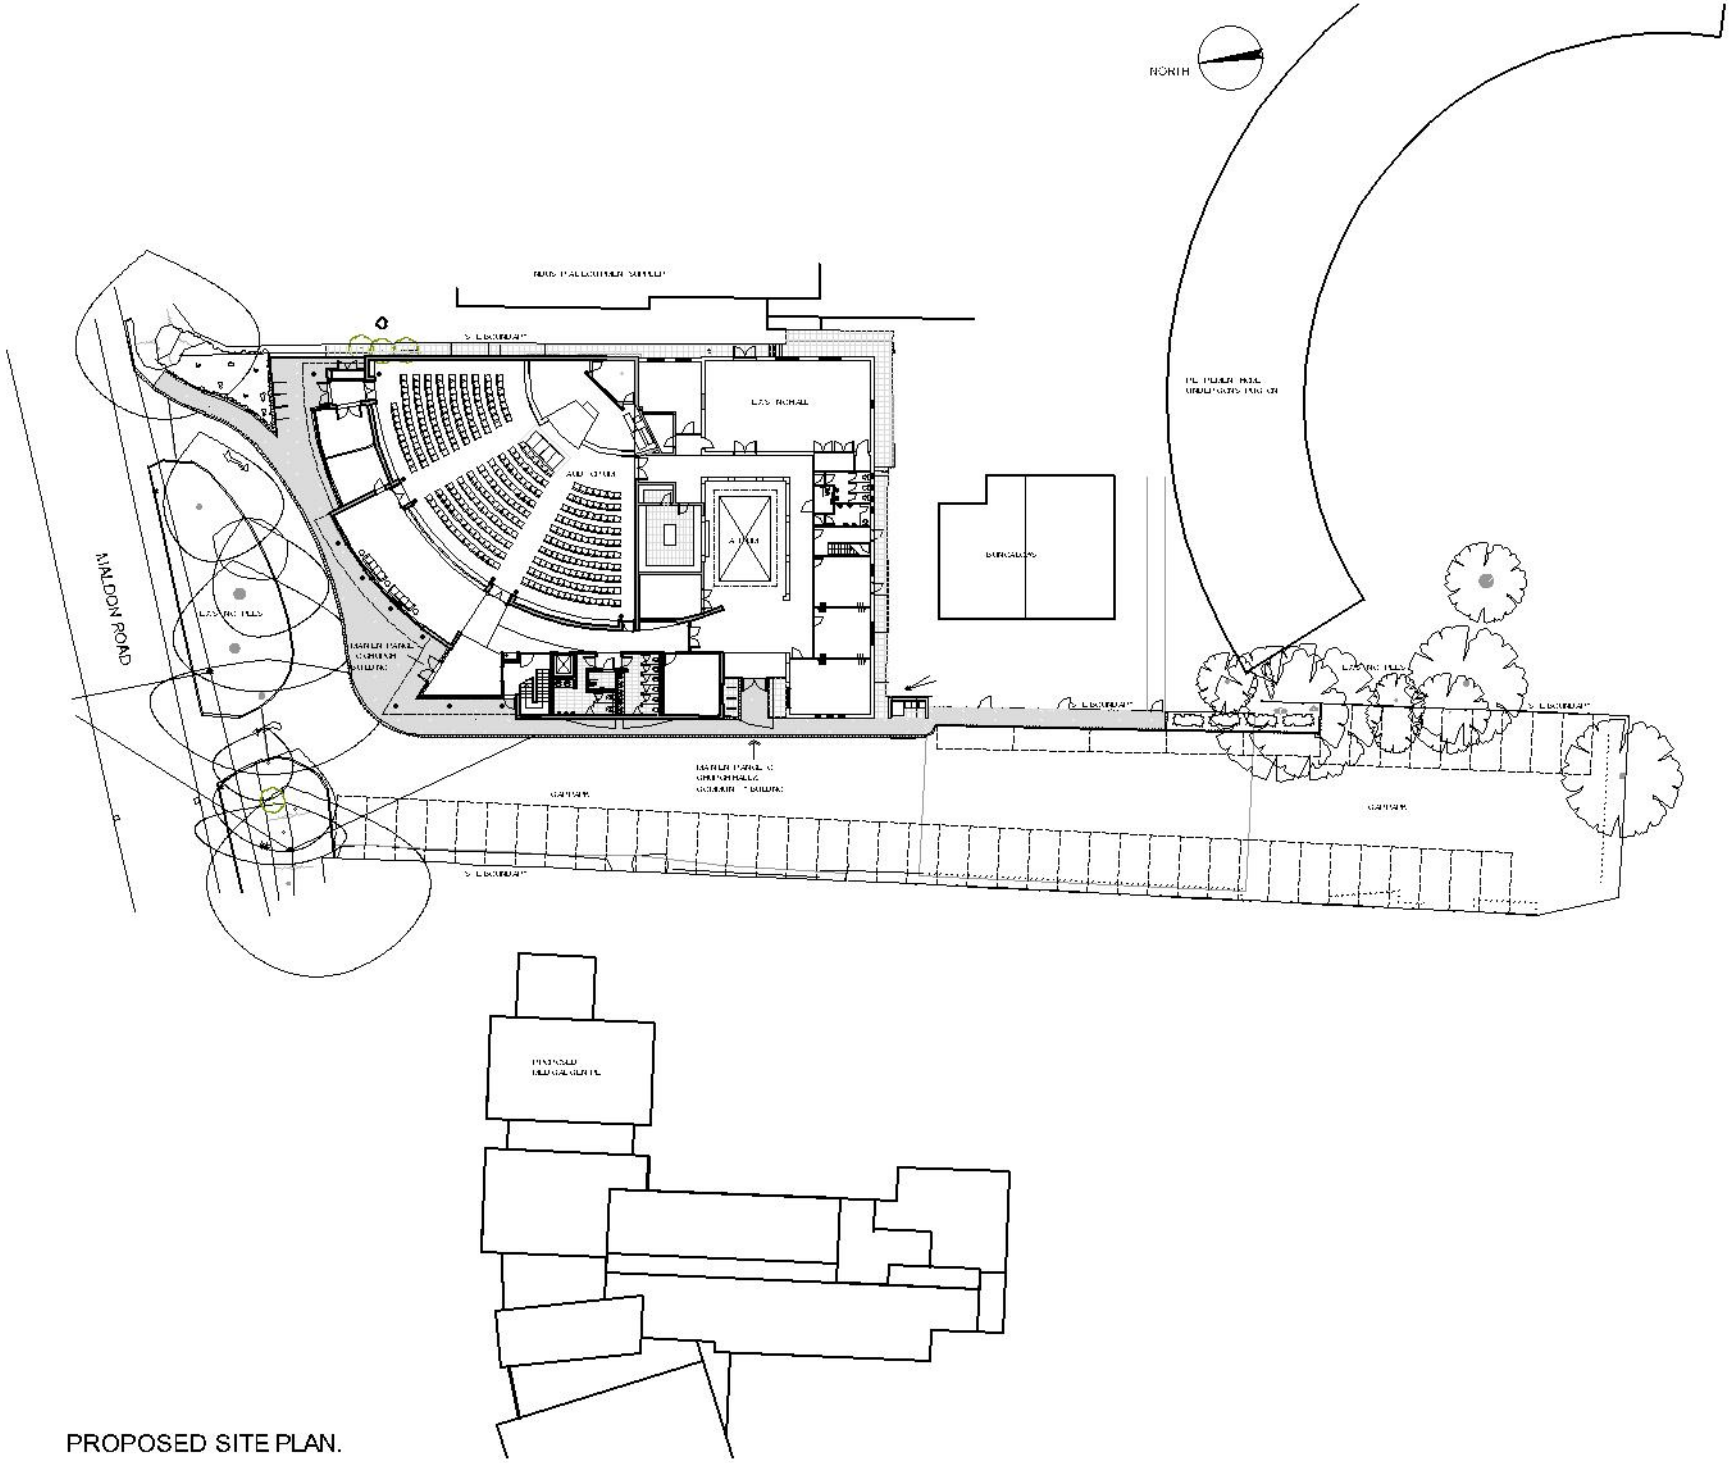

PROPOSED SITE PLAN.

SCALE 1:50

Date	Date	By

The Studio Tilbrooke Broadwell Berkshire RG12 1EH
Telephone 01344 860448 Facsimile 01344 860447
architects@tilbrooke.co.uk

PROPOSED SITE PLAN

CHURCH HALL ANNEXE
PARISH CHURCH OF CHRIST CHURCH
& HIGH OAKS
ST. ALBANS

DRAWN	DATE 2006	REV
6903/123		-